



## INSTITUTION

SITE:



*Amravati, a capital in need of its identity, a city which will evolve from the ground to reach new heights of development, The city in need of a building which will form a major landmark.*

### STUDIO OBJECTIVE:

The site is located on the rear end of the city and will form a major part of the capital complex. A state assembly is a building which gives a bold statement and changes the outlook of the city.





# CONCEPT: SERVANT AND SERVED SPACES

Servant space < *Offices*  
Administration

Served space < *Assembly hall*  
Council hall

SERVANT SPACE contains elements in which habitation is brief or impossible.




SERVED SPACE can be inhabited and functions primarily for the people and not for the system.




SERVANT SPACE




SERVED SPACE

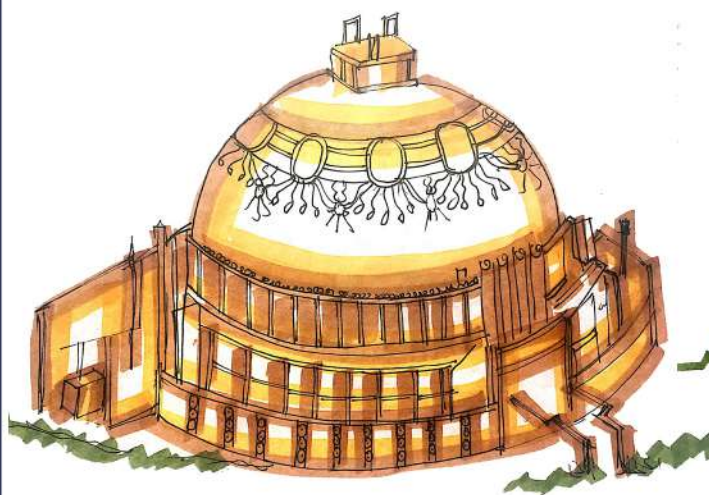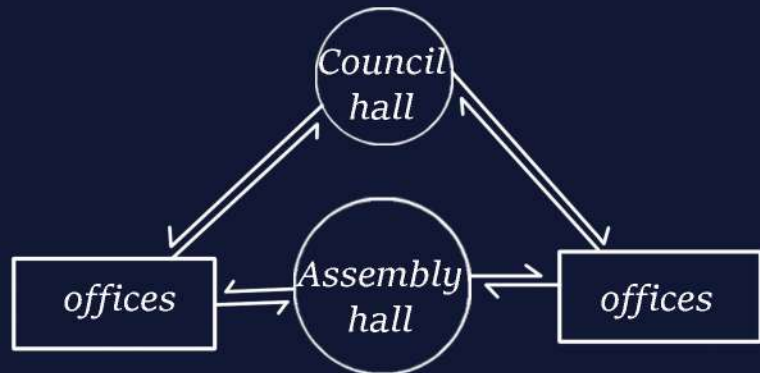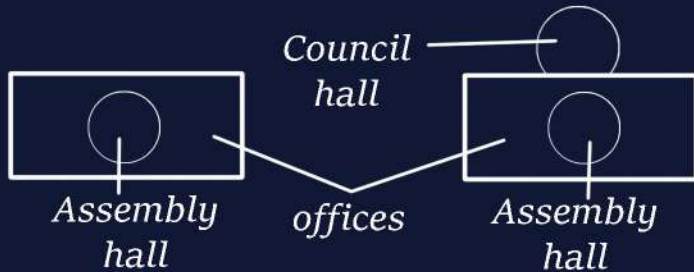


AMARAVATI STUPA - MAHA CHAITYA  
SYMBOL OF CULTURE AND PRIDE

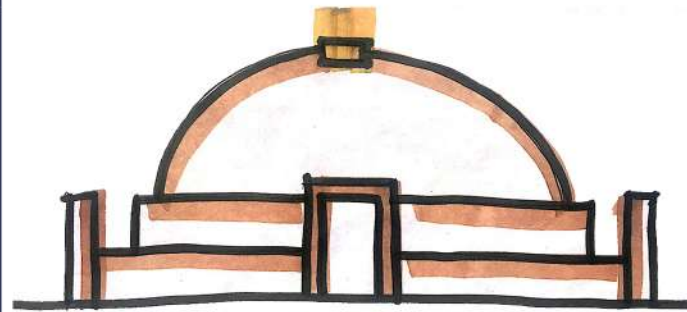





DISTORTION OF DOME - GEOMETRICAL SHAPE OF THE PLAN  
PLAN TO FORM

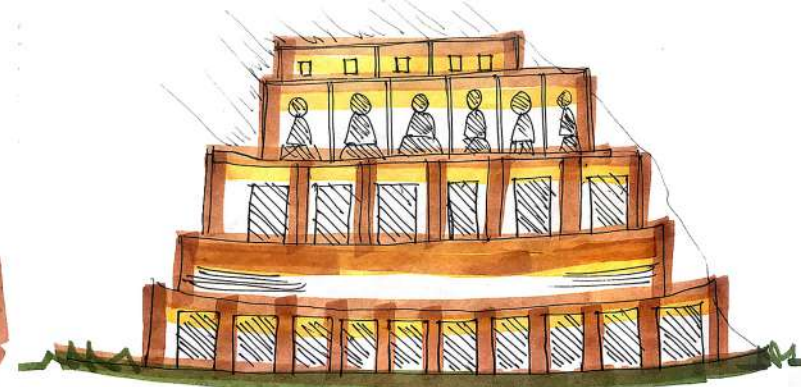



CAVES OF AMARAVATI  
OPENINGS IN MODULE

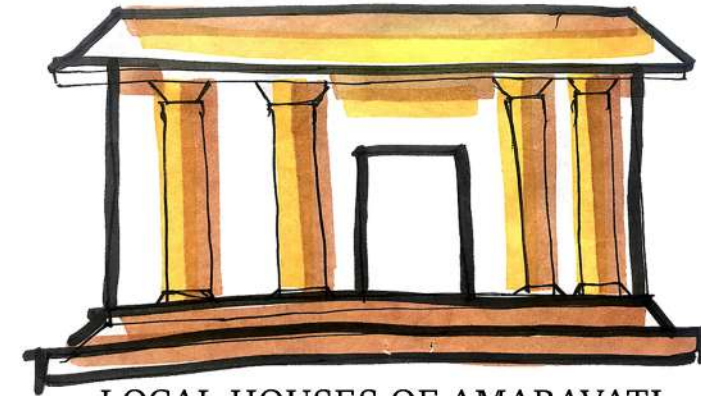

LOCAL HOUSES OF AMARAVATI  
COLONADES AND LARGE OPENINGS

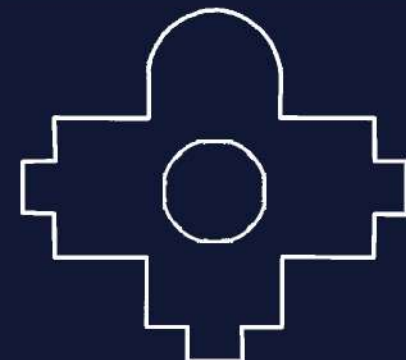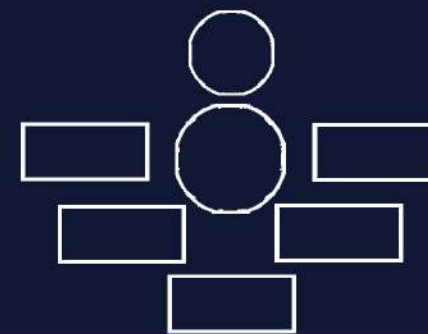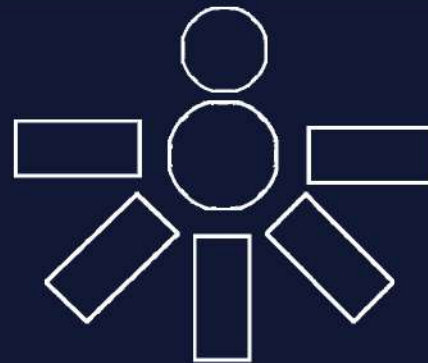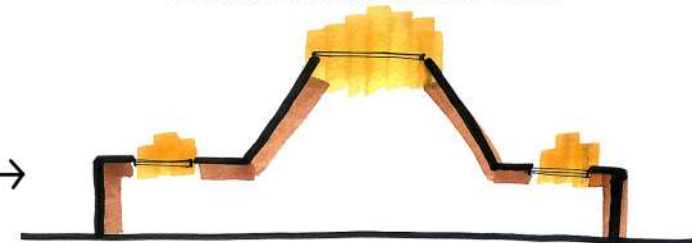




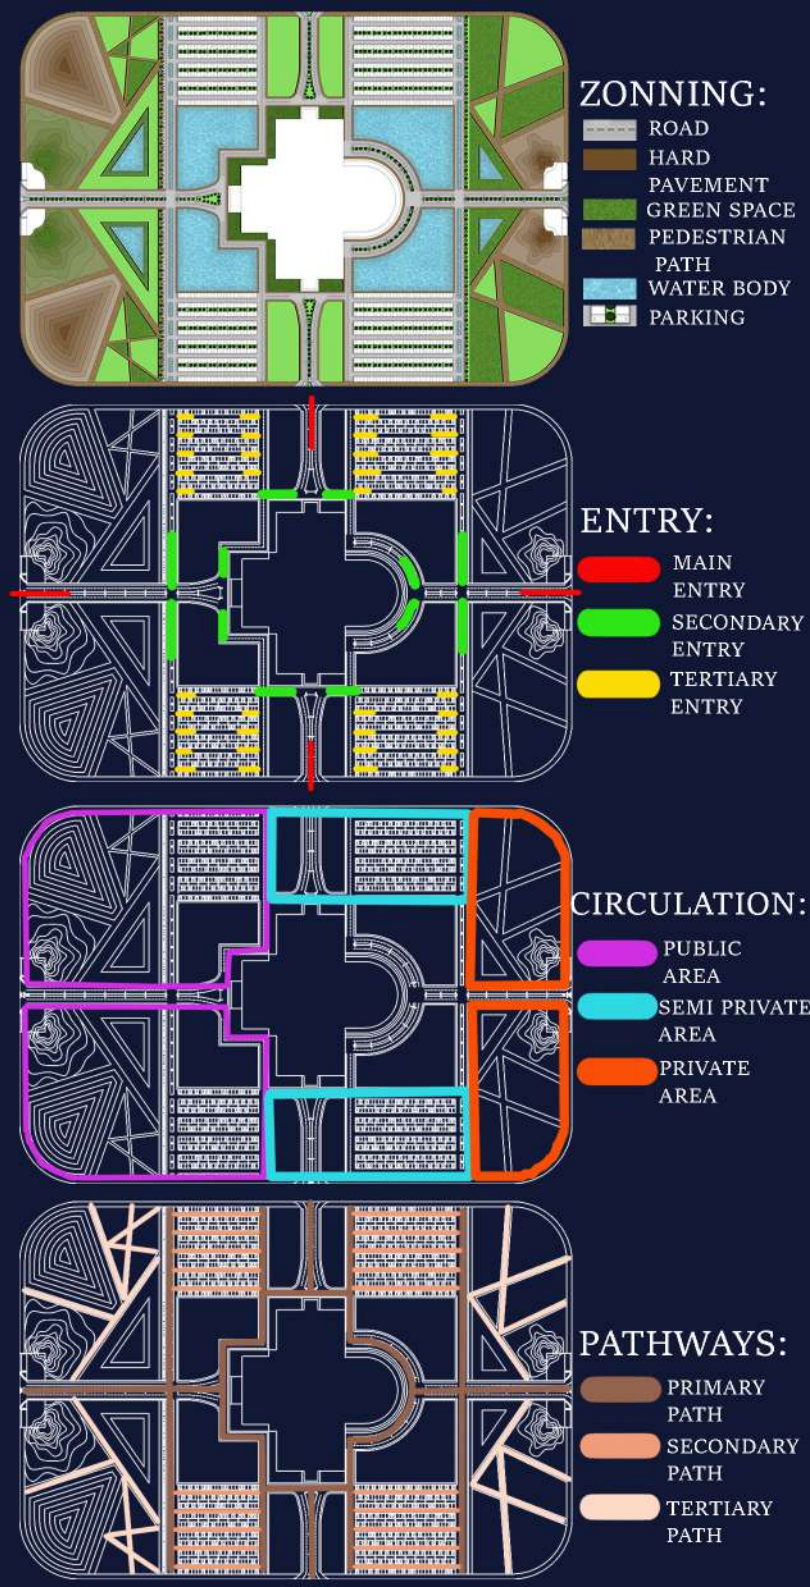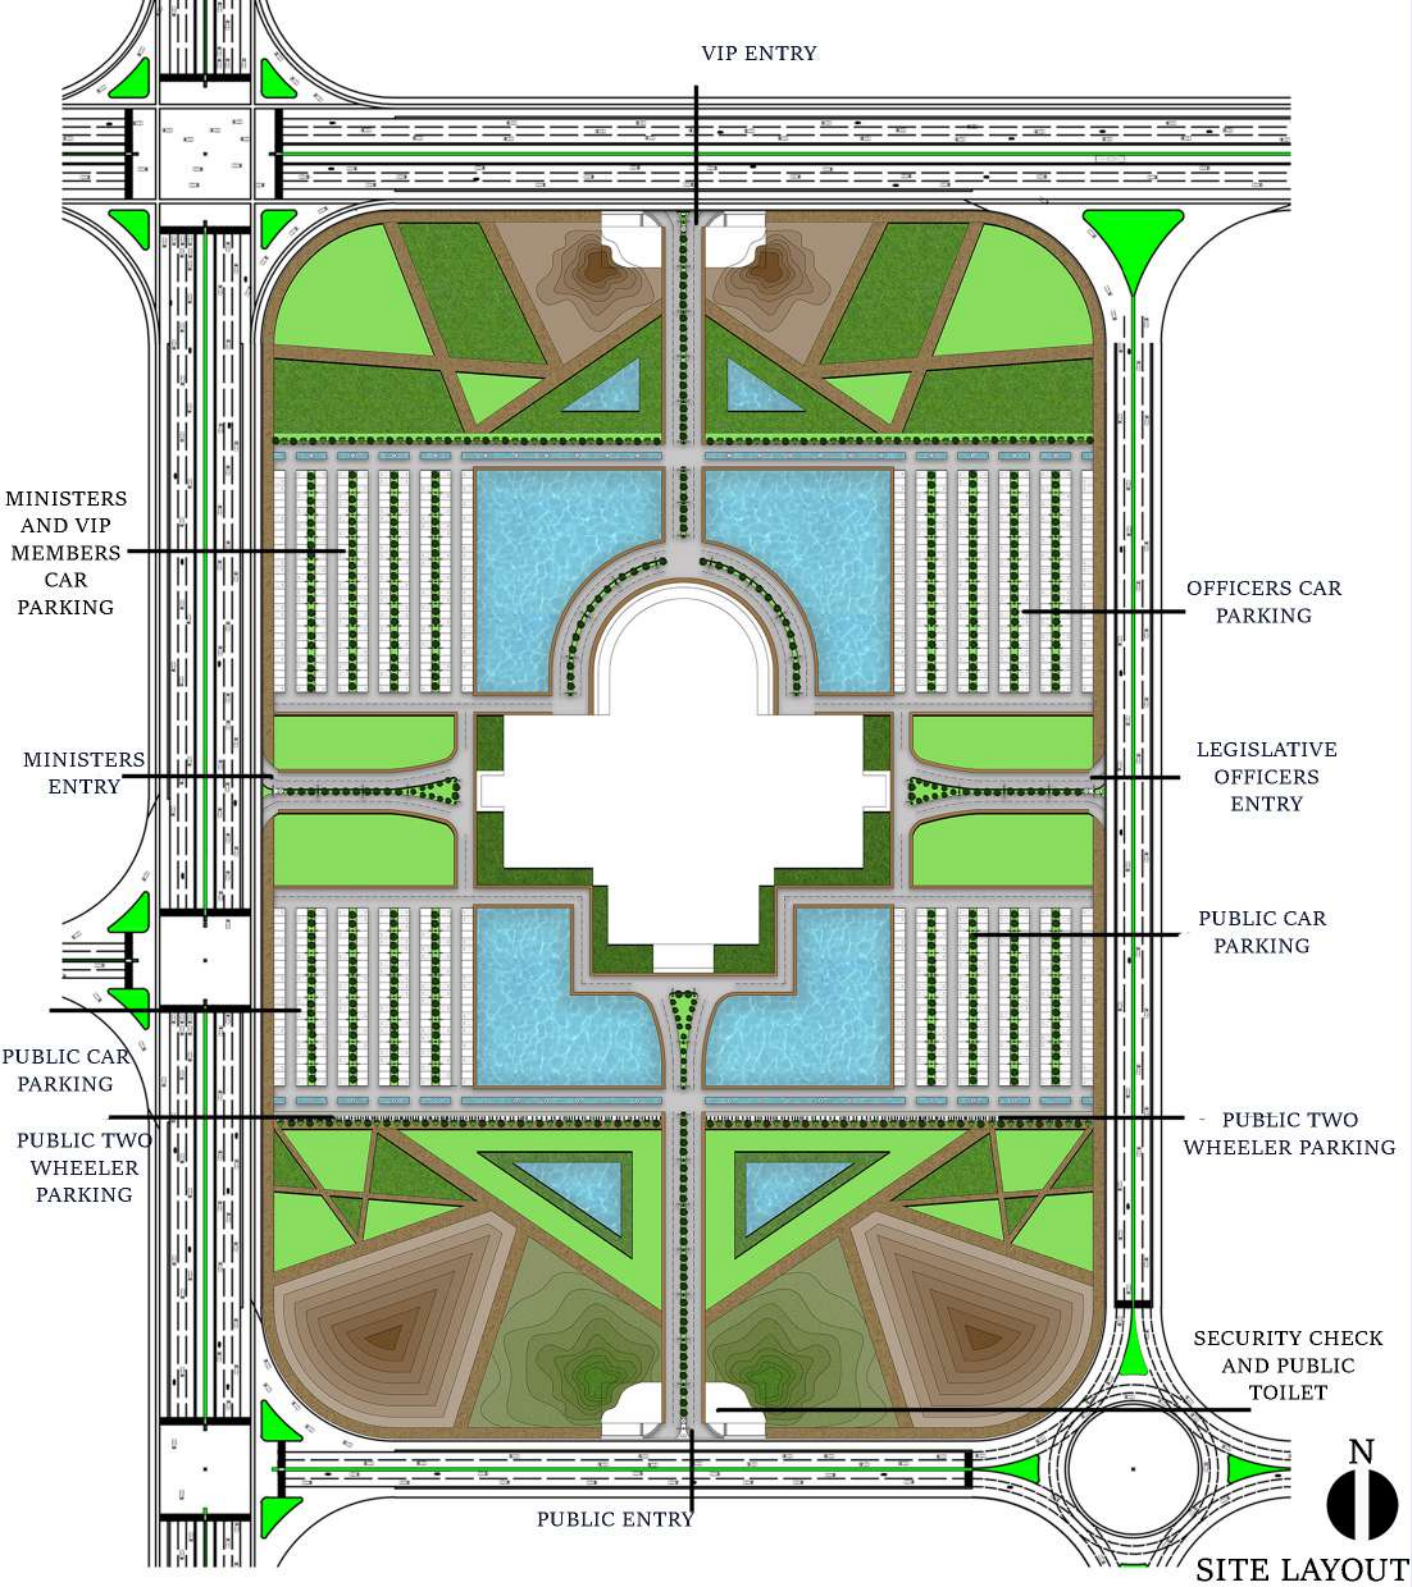





- LEGEND :
1. ASSEMBLY HALL
  2. COUNCIL HALL
  3. CHAMBER OF HONORABLE SPEAKER
  4. CHAMBER OF DEPUTY SPEAKER
  5. CHAMBER OF HONORABLE CHIEF MINISTER
  6. MINISTER'S CHAMBER
  7. SECRETARY'S CHAMBER
  8. COMMITTEE HALL (SMALL)
  9. COMMITTEE HALL (BIG)
  10. GOVERNMENT CHIEF WHIP
  11. MEMBER'S LOUNGE AND PANTRY
  12. LOUNGE FOR LADY MEMBERS
  13. POLICE OFFICERS ROOM
  14. CHAMBER OF CHAIRMAN
  15. ACCOMMODATION FOR LEGISLATIVE PARTY OFFICERS
  16. CHIEF MARSHAL ROOM
  17. GENERAL TOILETS
  18. MEDIA POINT
  19. CHAMBER OF HONORABLE CHAIRMAN
  20. CHAMBER OF LEADER OF OPPOSITION
  21. CHAMBER OF DEPUTY CHAIR PERSON
  22. READING ROOM
  23. CHIEF MARSHAL ROOM
  24. ADMINISTRATION AND WAITING
  25. COURTS

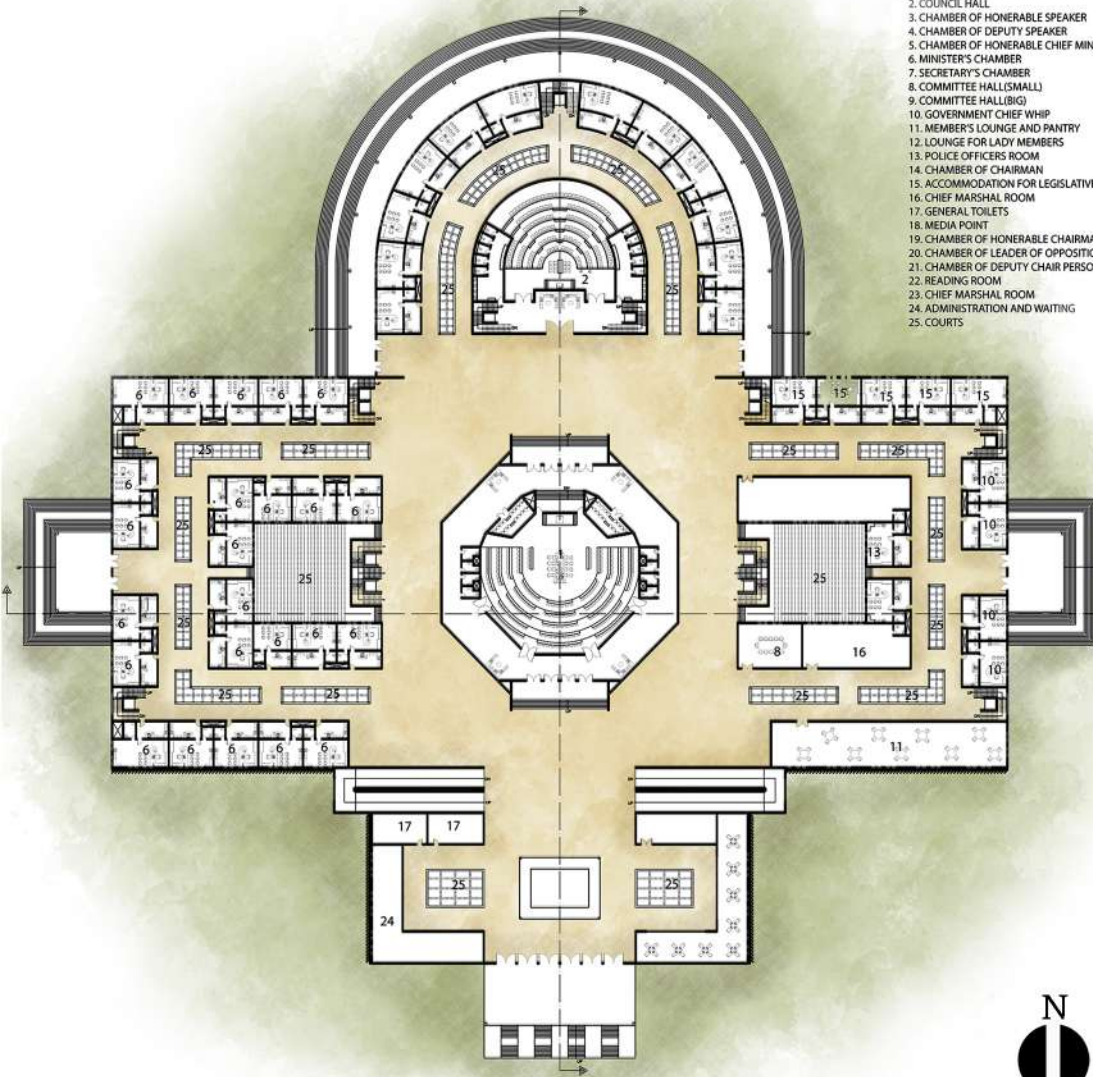

GROUND FLOOR PLAN

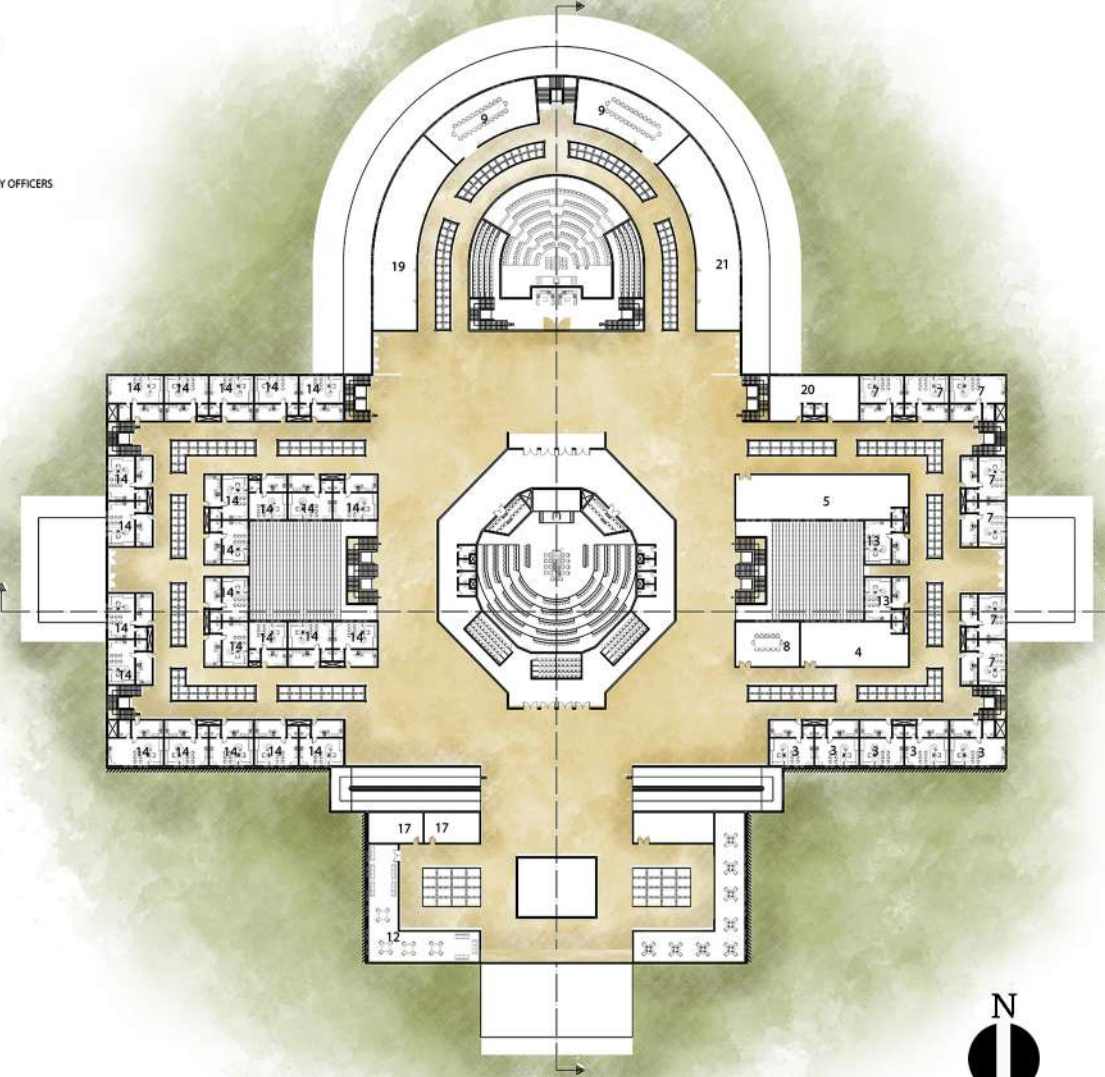

FIRST FLOOR PLAN

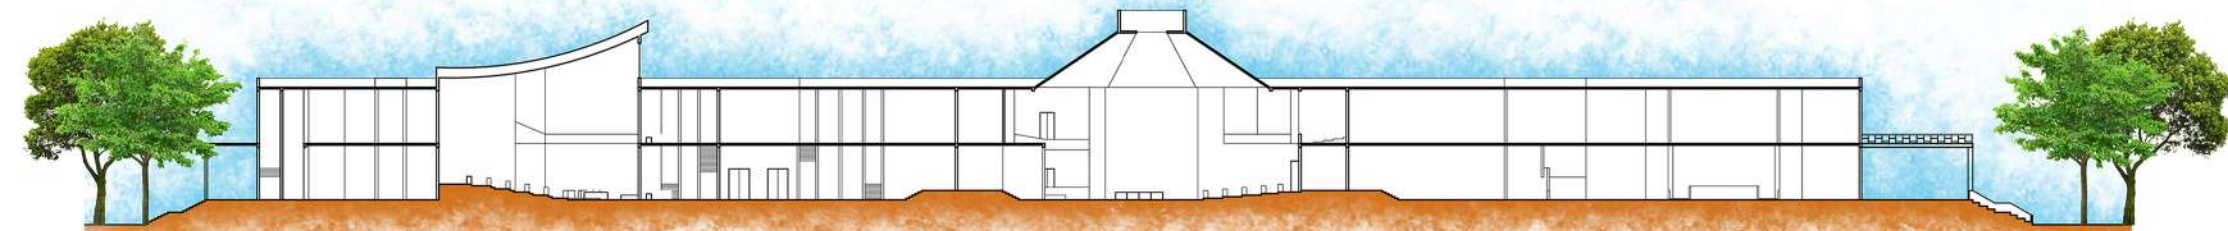

SECTION - AA'



